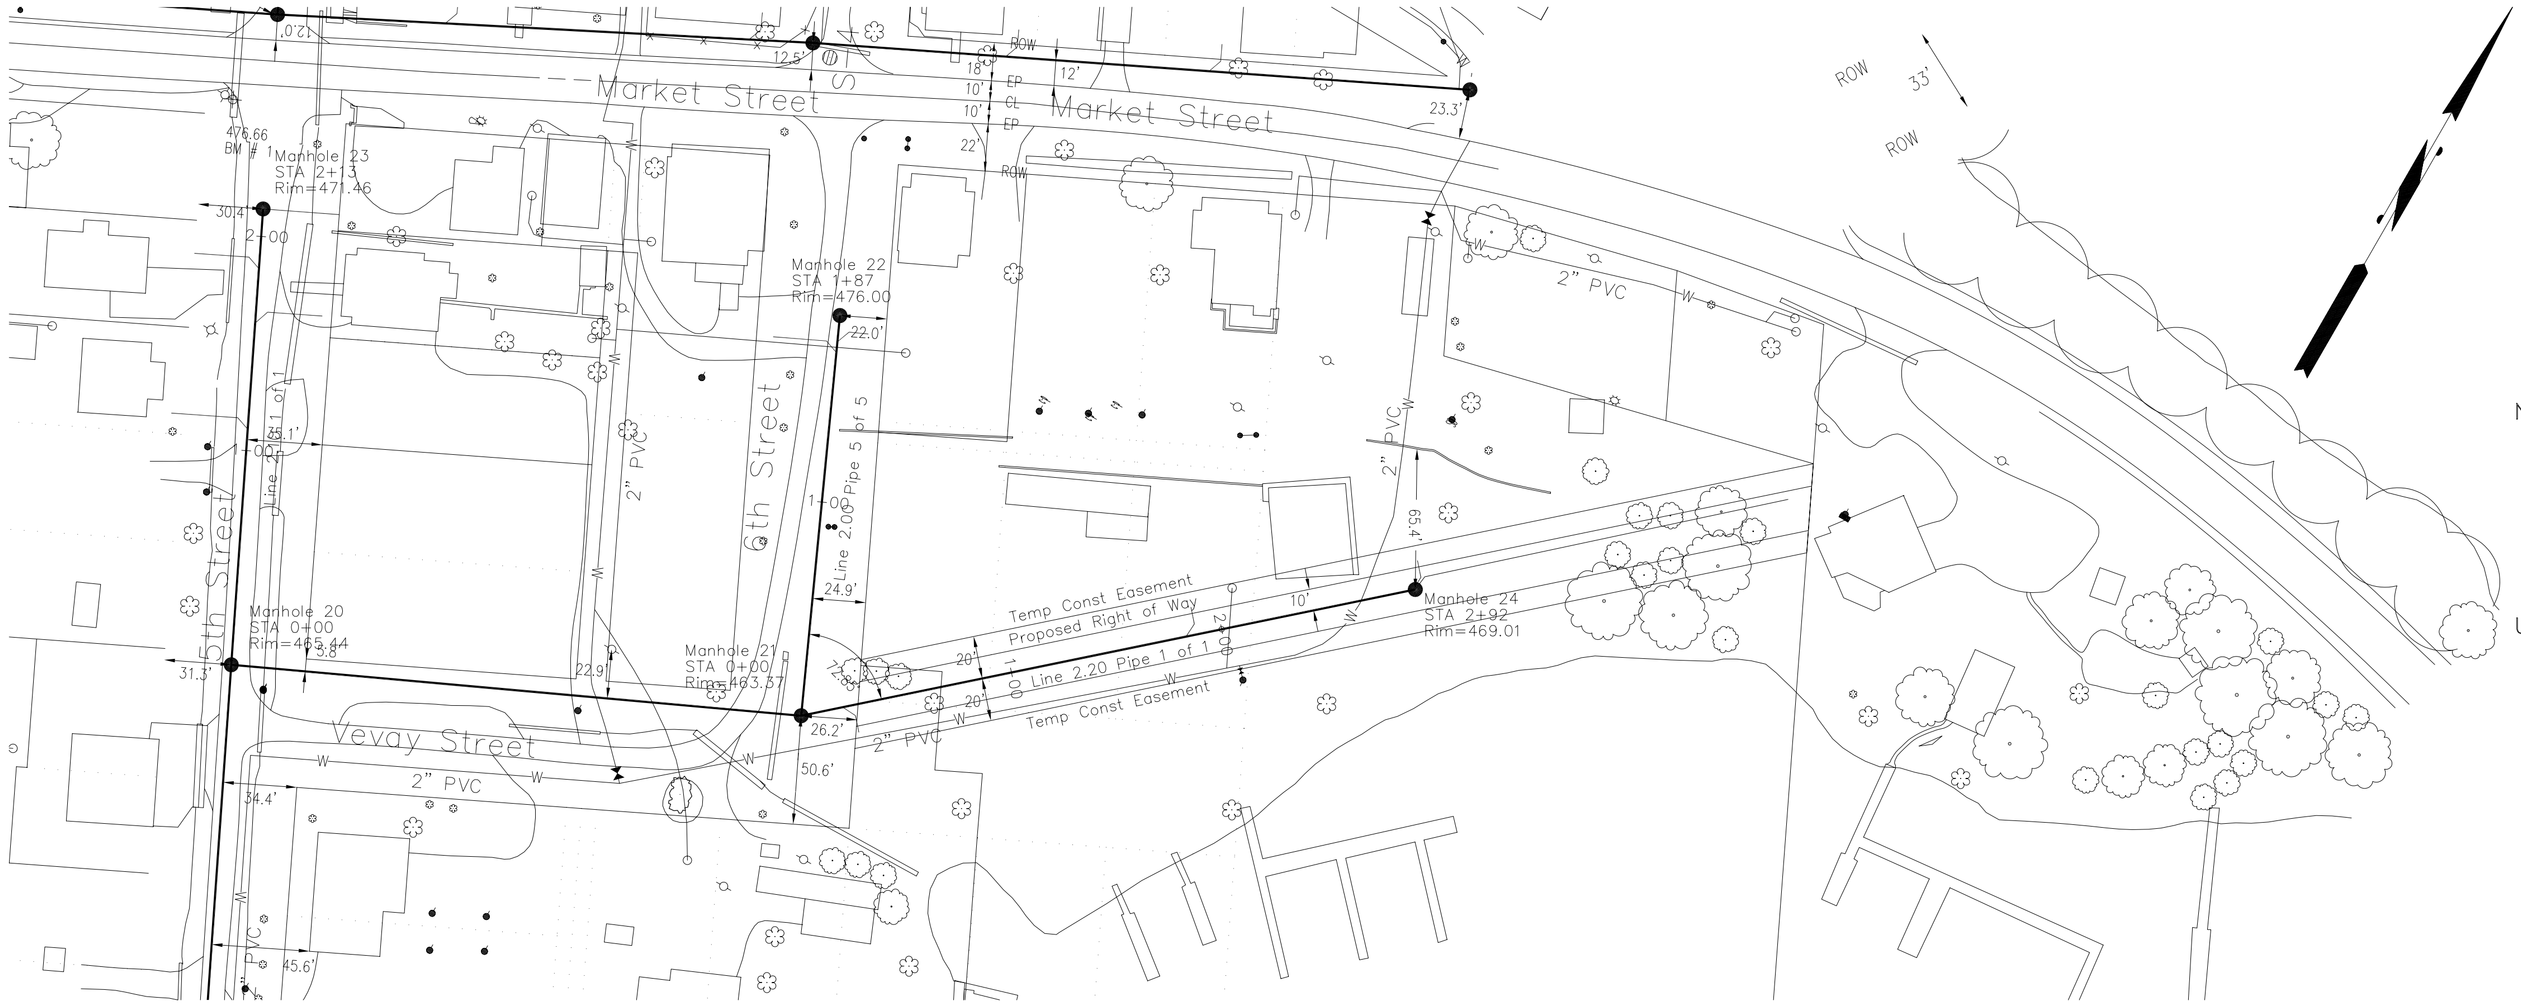

NOTES

1. ANY SEPTIC LEACH FIELD LINES CUT DURING CONSTRUCTION OF NEW SANITARY SEWER LINE SHALL BE RECONNECTED AT CONTRACTOR'S EXPENSE
2. ALL STREETS HAVE 60' RIGHT OF WAY UNLESS OTHERWISE NOTED
3. SOIL BORING INFORMATION IS AVAILABLE FOR REVIEW AT ENGINEER'S OFFICE

UTILITY NOTES

CONTRACTOR TO NOTIFY INDIANA UNDERGROUND PLANT PROTECTION CENTER ("HOLEY MOLEY") @ 1-800-382-5544, MINIMUM 2 WORKING DAYS PRIOR TO THE START OF CONSTRUCTION AND REQUEST ALL UNDERGROUND UTILITIES BE MARKED

CALL ONLY ALERTS MEMBER UTILITIES. CONTRACTOR RESPONSIBLE FOR CONTACTING NON-MEMBER UTILITIES.

UTILITY COLOR CODES:

RED – ELECTRIC
YELLOW – GAS, OIL, PETROLEUM PRODUCTS
ORANGE – COMMUNICATIONS, TELEPHONE, CATV, FIBER OPTICS & TRAFFIC SIGNALS
BLUE – WATER
GREEN – SEWER
WHITE – PROPOSED EXCAVATION

THE LOCATIONS OF UNDERGROUND UTILITIES AS SHOWN HEREIN HAVE BEEN DETERMINED FROM INFORMATION PROVIDED BY OTHERS. NEITHER THE OWNER NOR ENGINEER ASSUME RESPONSIBILITY FOR THE ACCURACY OF INFORMATION PROVIDED BY OTHERS

SEE APPENDIX OF SPECIFICATIONS FOR STANDARD DETAILS

SANITARY SEWER LINES TO BE LOCATED NO CLOSER THAN 10 FEET HORIZONTAL AND 1.5 FEET VERTICAL FROM WATER LINES.

PLAN

SCALE: 1" =50'

BM # 1 40d nail in power pole, STA 11+95, 34' Rt, Line 1.00, EL. 476.66
BM # 10 40d nail in power pole, STA 6+60, 14' Rt, Line 1.50, EL. 480.24

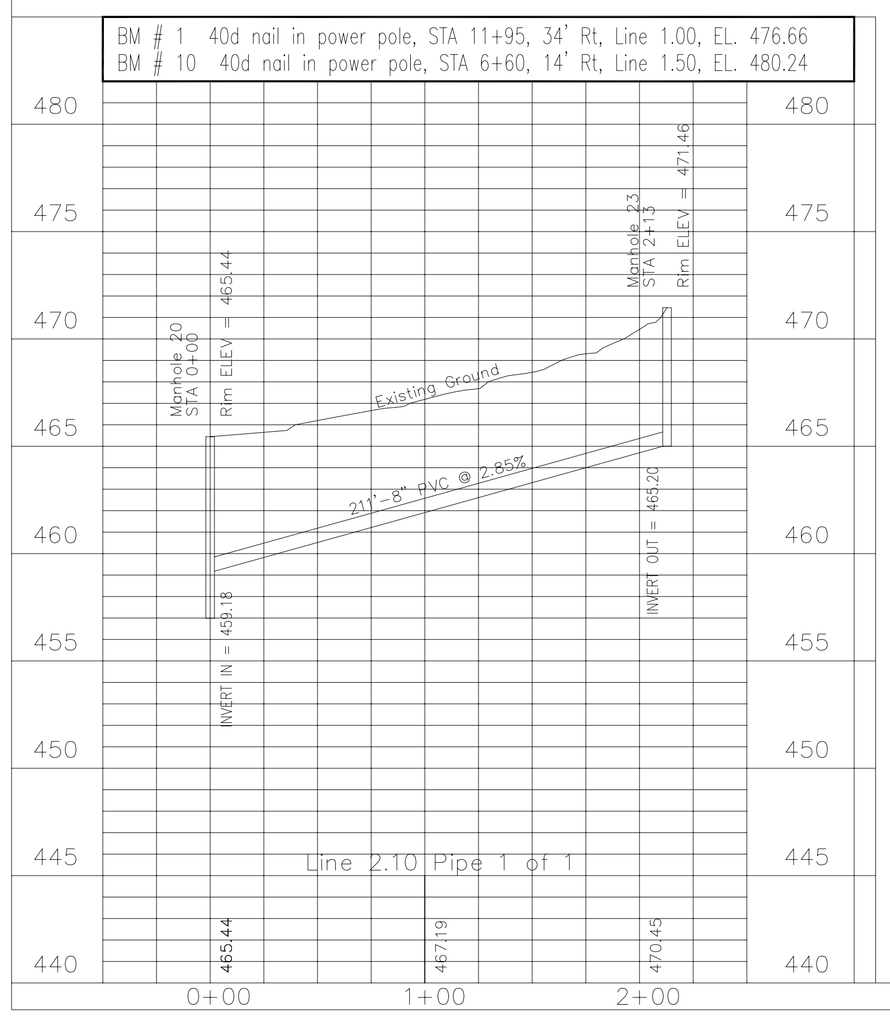

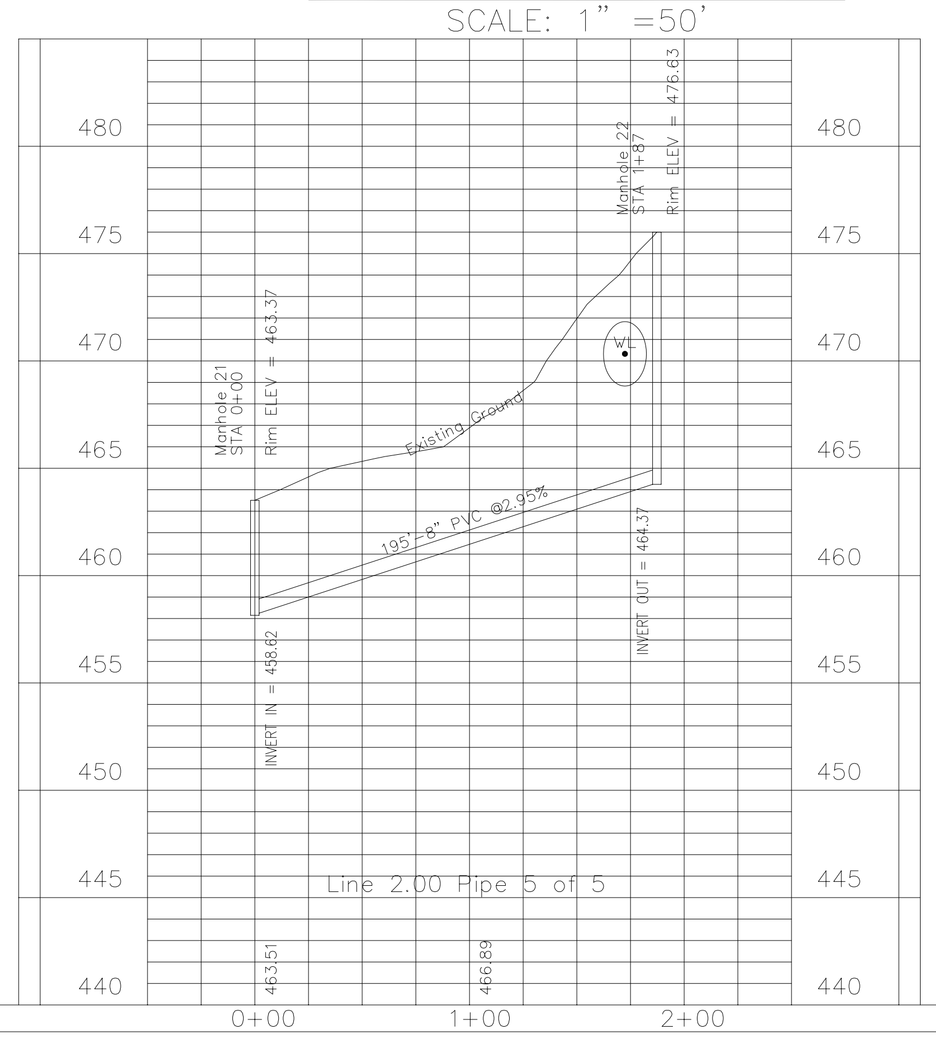

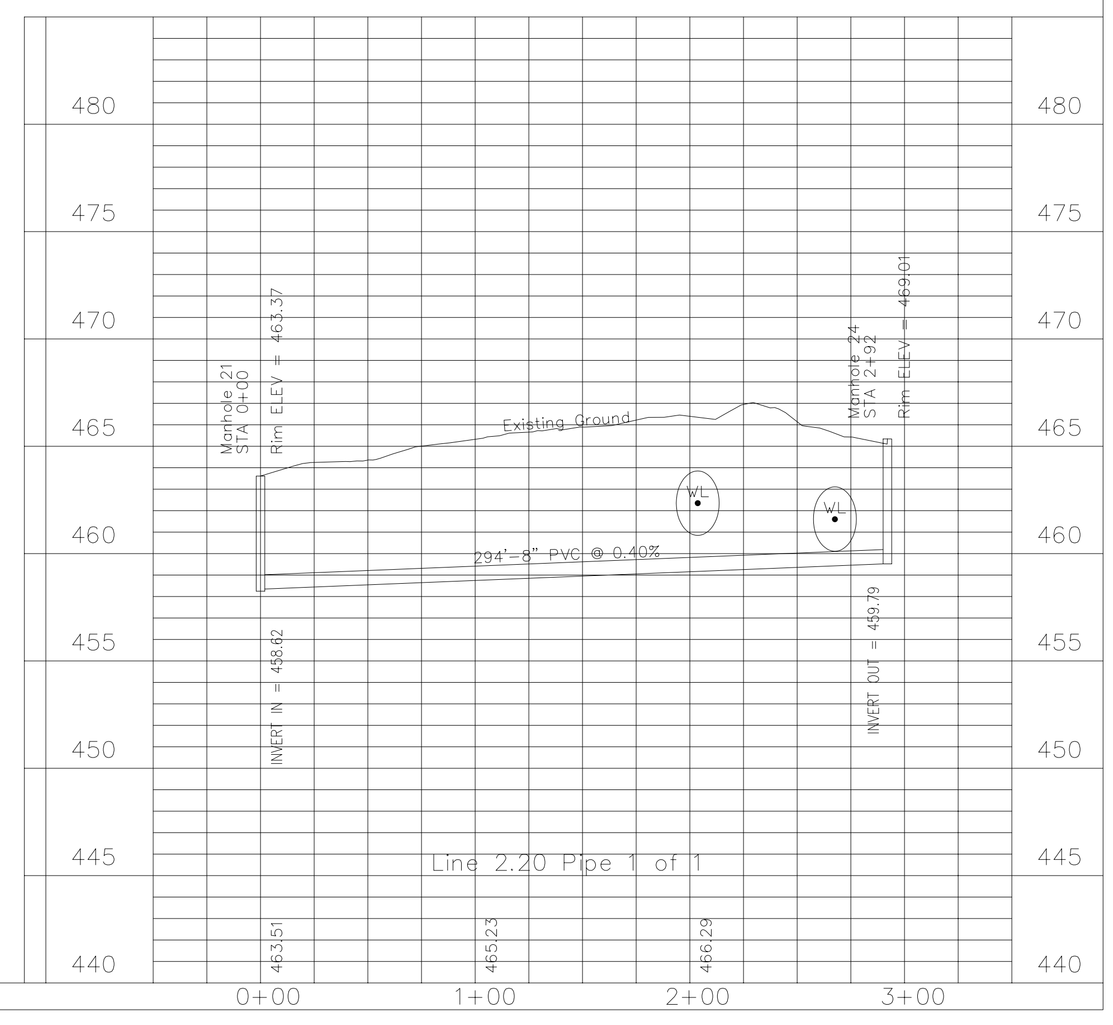

PROFILE

SCALE: Ver 1" = 5' Horz 1" =50'

LEGEND: Water Line 10" 18"

RECORD DOCUMENT
7/98

JOHN J. GRAF
CERTIFIED
No. 17581
STATE OF INDIANA
REGISTERED PROFESSIONAL ENGINEER

HOWARD J. BARTH & ASSOCIATES, INC.
CONSULTING ENGINEERS
347 E. WASHINGTON STREET
GREENSBURG, INDIANA 47240
812-663-2177 FAX 812/663-7006

© Copyright 1996

NO	DESCRIPTION	BY	DATE
	REVISIONS		

JOB NO 1351-2453	DWN.BY JCE	CHK.BY JJG	DATE 1/96	SCALE As Noted

Plan and Profile
Lines 2.00, 2.10, 2.20
Florence Regional Sewer District
Florence, Indiana

SHEET NUMBER
8

Z:\Archived Projects\2453 Florence Sewer\Record_Documents\ss090102.dwg, 2/8/2007 8:59:03 AM